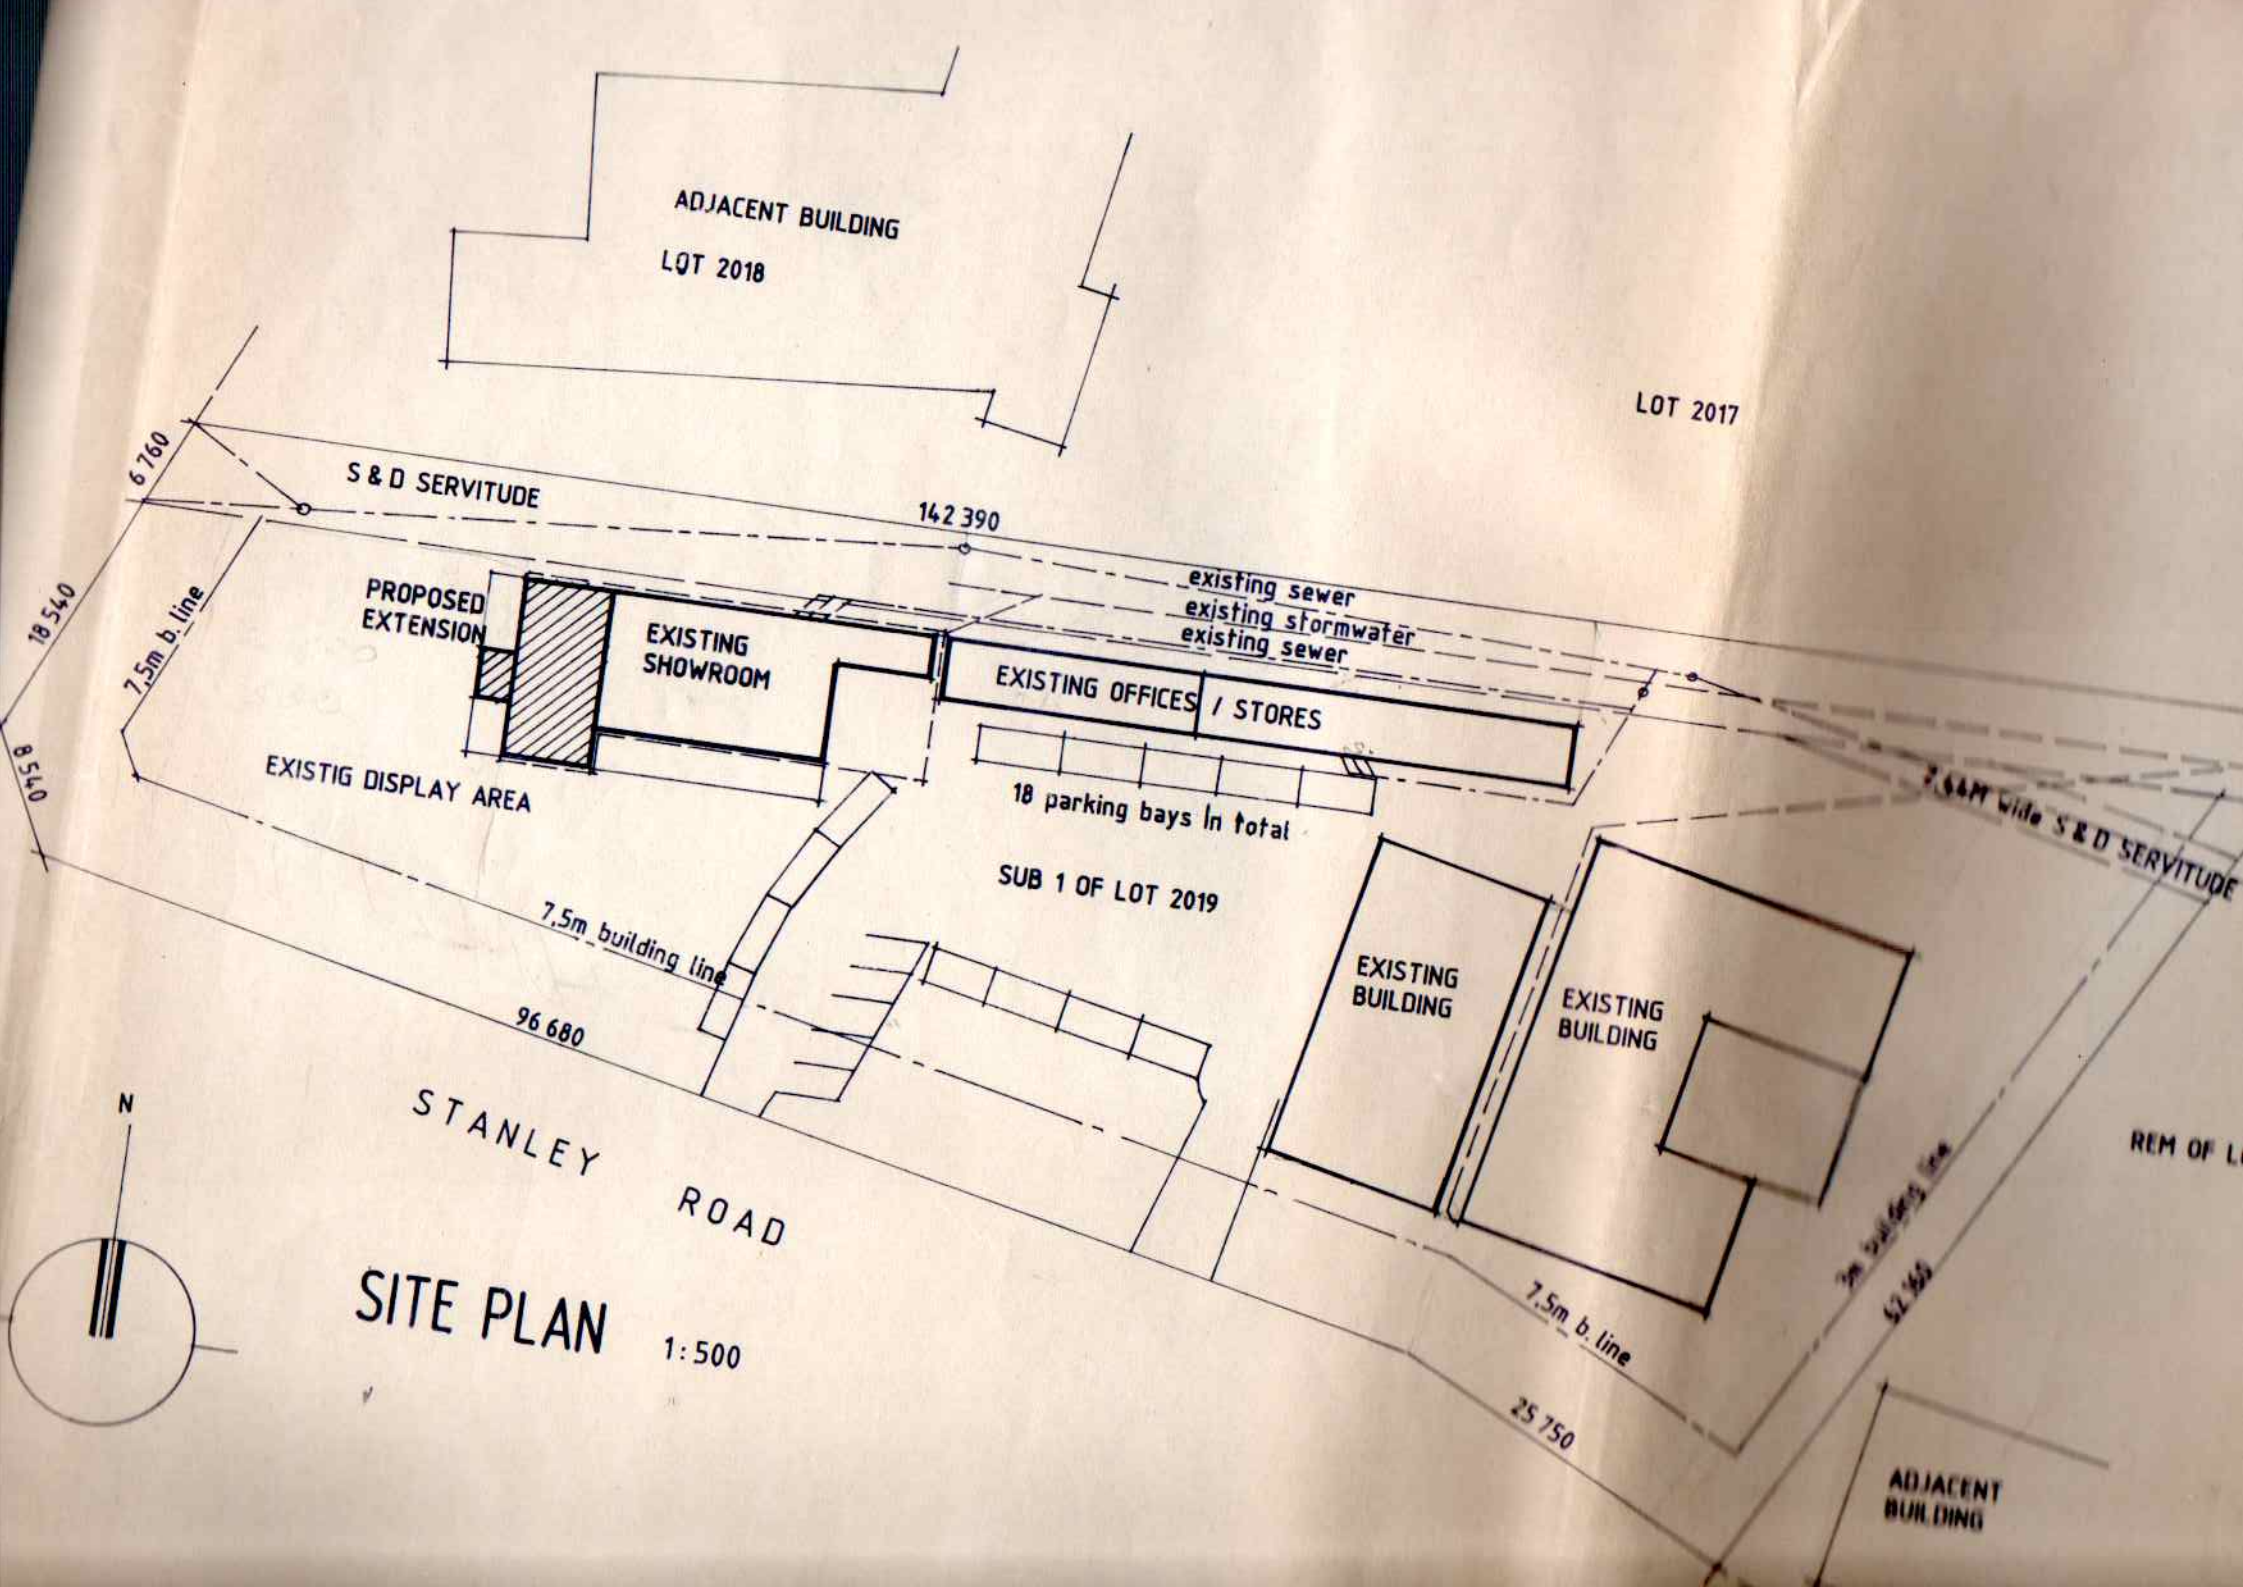
ADJACENT BUILDING
LOT 2018
LOT 2017
S & D SERVITUDE
6 760
142 390
18 540
8 540
7,5m b. line
PROPOSED EXTENSION
EXISTING SHOWROOM
existing sewer
existing stormwater
existing sewer
EXISTING OFFICES / STORES
EXISTIG DISPLAY AREA
18 parking bays in total
SUB 1 OF LOT 2019
7,5m building line
96 680
EXISTING BUILDING
EXISTING BUILDING
7,64M Wide S & D SERVITUDE
STANLEY ROAD
N
SITE PLAN
1:500
7,5m b. line
25 750
ADJACENT BUILDING